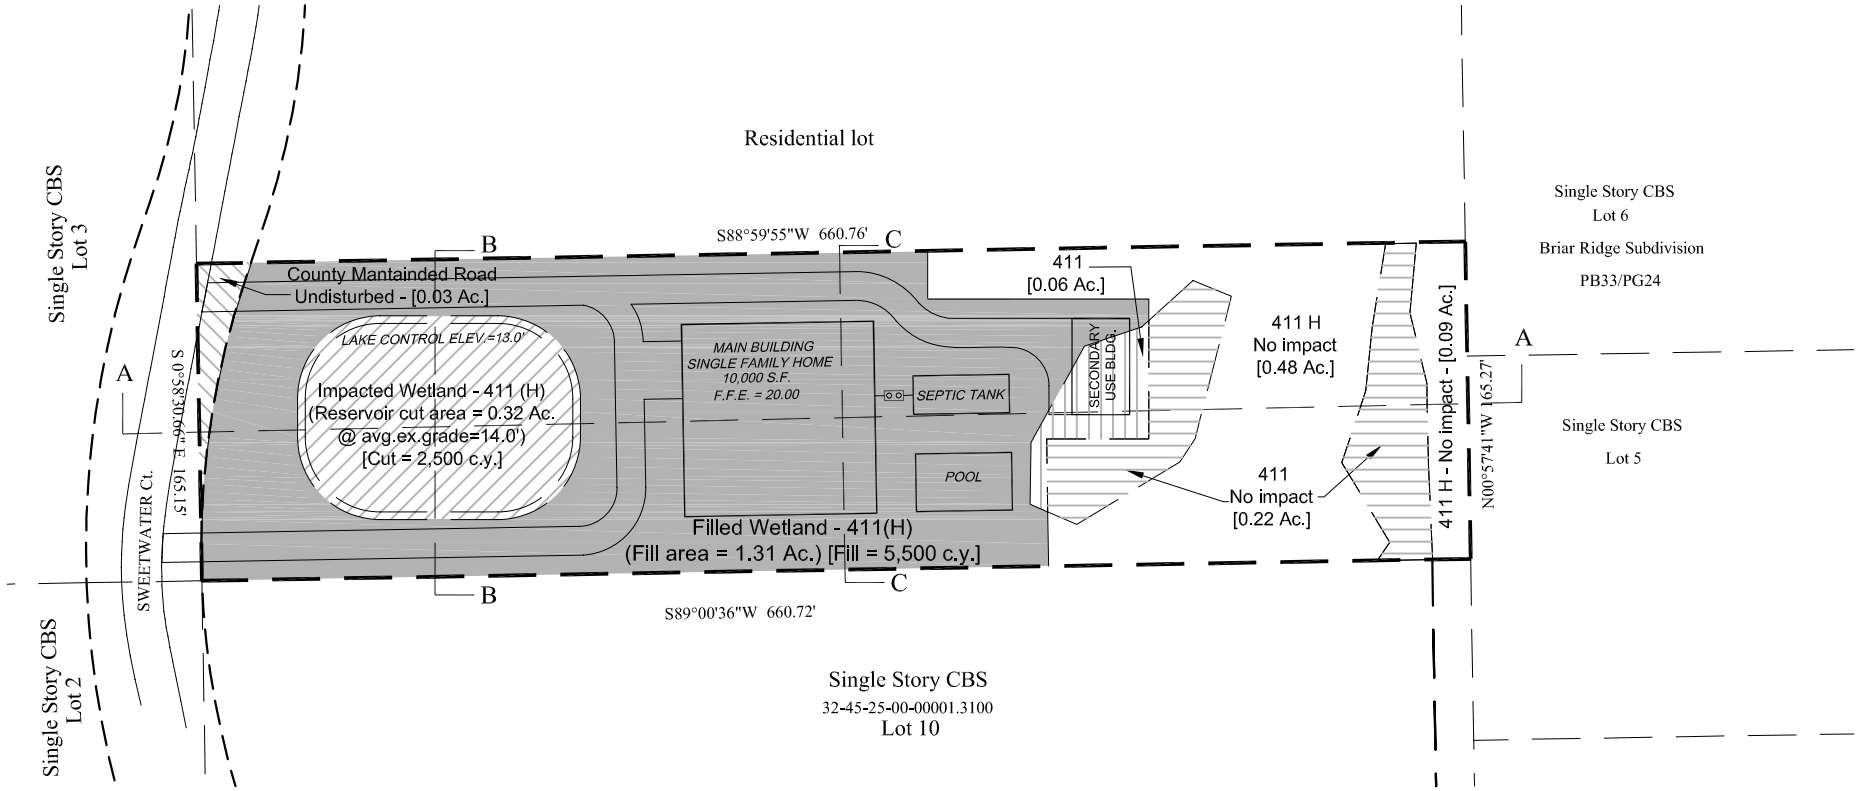


## IMPACT NOTES:

| | AREA | CUT | FILL |
|---|---|---|---|
| IMPACTED WETLANDS WITH CUT | 0.32 Ac. | 2,500 c.y. | - |
| IMPACTED WETLANDS WITH FILL | 1.31 Ac. | - | 5,500 c.y. |
| ROAD R.O.W. (secondary impact) | 0.03 Ac. | - | - |
| TOTAL WETLAND IMPACT | 1.66 Ac. | 2,500 c.y. | 5,500 c.y. |
| IMPACTED UPLANDS | 0.06 Ac. | - | 350 c.y |
| NOT IMPACTED WETLANDS | 0.57 Ac. | - | - |
| NOT IMPACTED UPLANDS | 0.22 Ac. | - | - |
| TOTAL SITE | 2.51 Ac. | | |

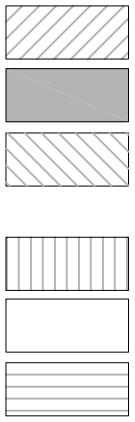

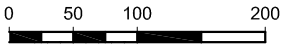


SCALE: 1":100'
CAD FILE: Seidel Property
DWG NO: Seidel-Impact Plans.dwg
SHEET: 6 of 7

DESIGN BY: JAA
DRAWN BY: FF
CHECKED BY: JAA
DATE: 04/01/06

Jeffrey A. Adair

ENVIRONMENTAL RESTORATION CONSULTANTS, INC.
P.O. BOX 110994,
NAPLES, FL 34108
Telephone: 239.992.0086
Cell: 239.287.2706
EMAIL: ERCINC@comcast.net

NOTE: The undersigned and ENVIRONMENTAL RESTORATION CONSULTANTS, INC. make no representations or guarantees as to the completeness of the information reflected hereon pertaining to easements, right of way, setback lines, reservations, agreements or other matters of record. This instrument is intended to reflect or set forth only those items shown in the references above. ENVIRONMENTAL RESTORATION CONSULTANTS, INC. did not research the public records for matters affecting the lands shown.

NOTE: This instrument is the property of ENVIRONMENTAL RESTORATION CONSULTANTS, INC. and shall not be reproduced in whole or in part without written permission of ENVIRONMENTAL RESTORATION CONSULTANTS, INC.

CLIENT:

SEIDEL REINHOLD
OSTERHUSUMER STRASSE 38
HUSUM 25813 GERMANY

# SEIDEL PROPERTY

SWEETWATER Ct. - FORT MYERS FL 33912

IMPACT PLAN

DATE REVISIONS: